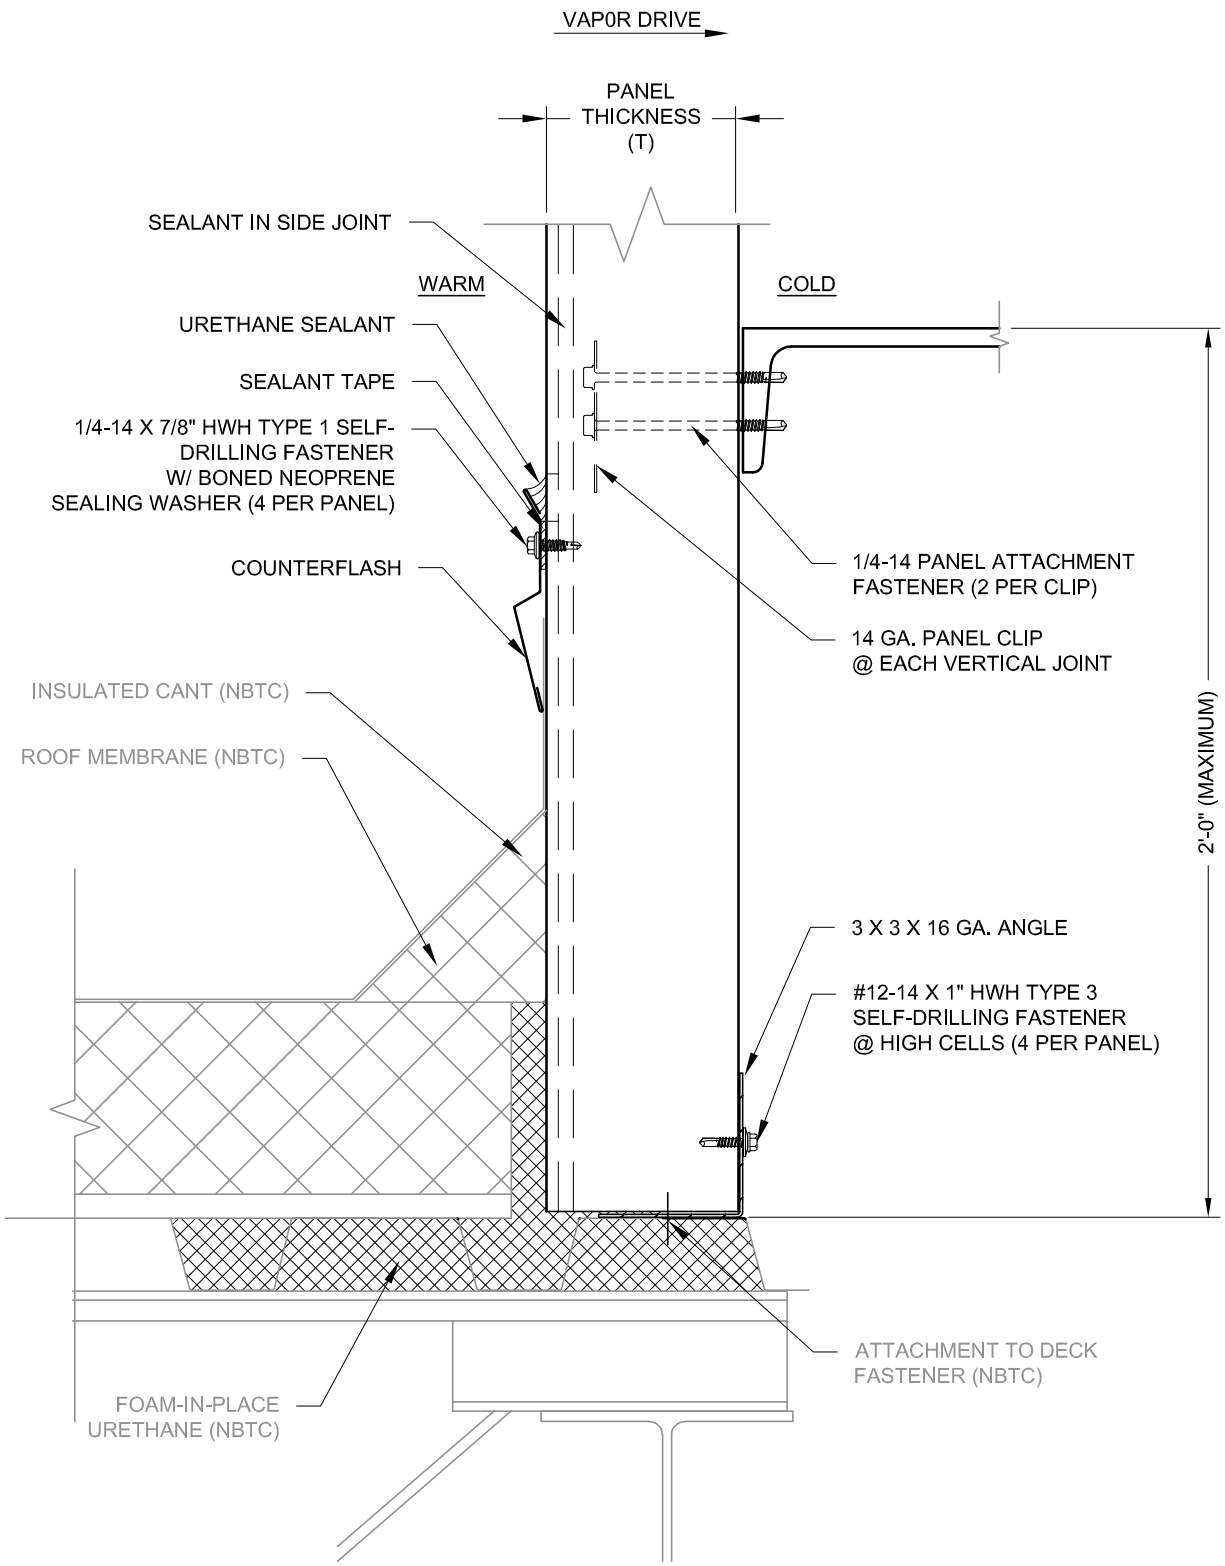

NBTC = NOT BY TRUECORE

TrueCore

HI - LO ROOF INTERSECT

DRAWN BY:	DATE:	DRAWING NO.:
DBN	M-D-Y	B3